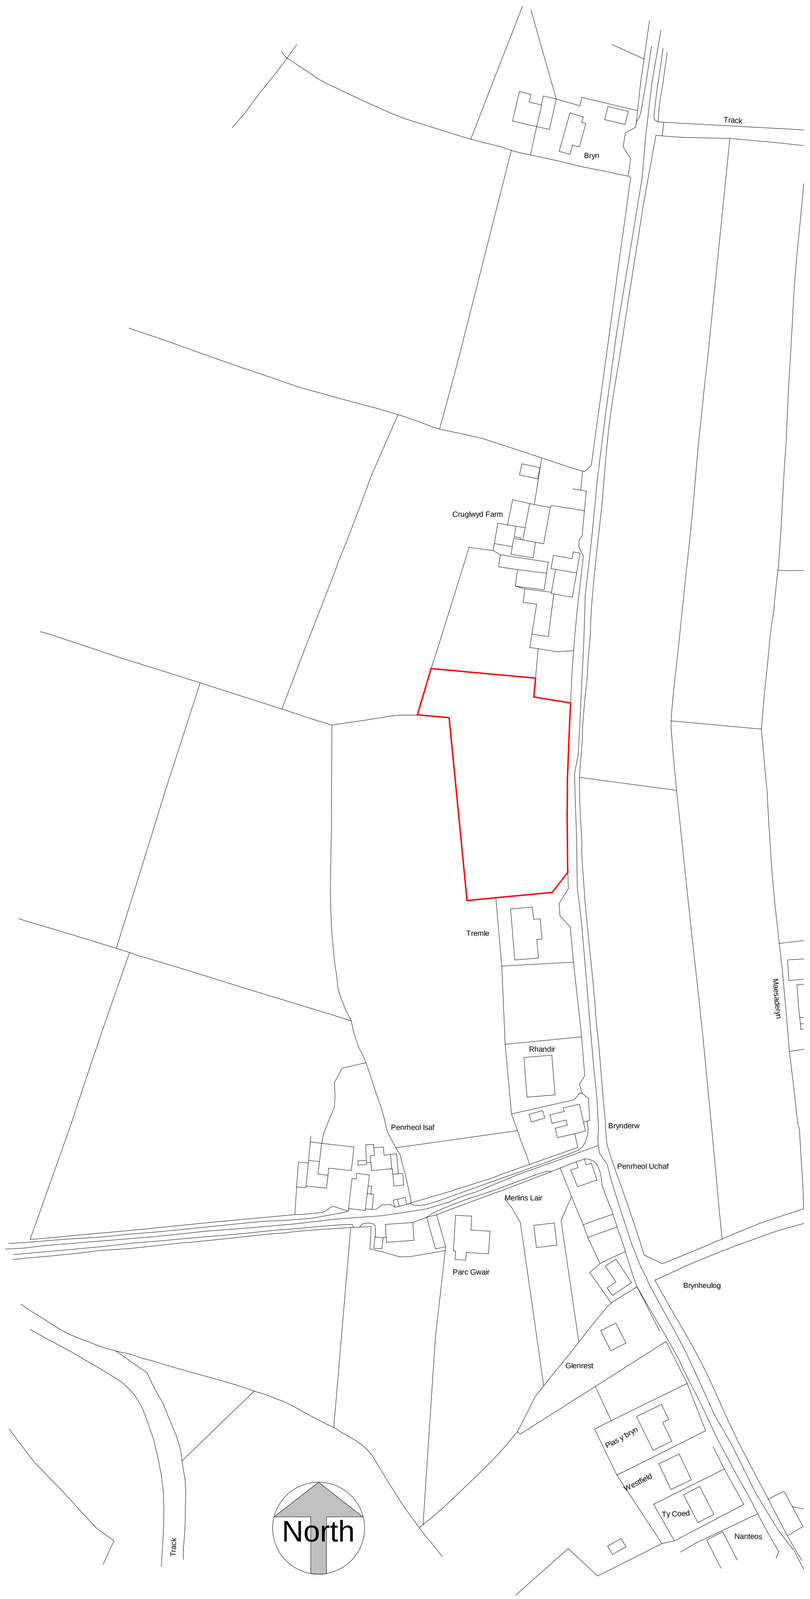

1 **Site Location**
1 : 1250

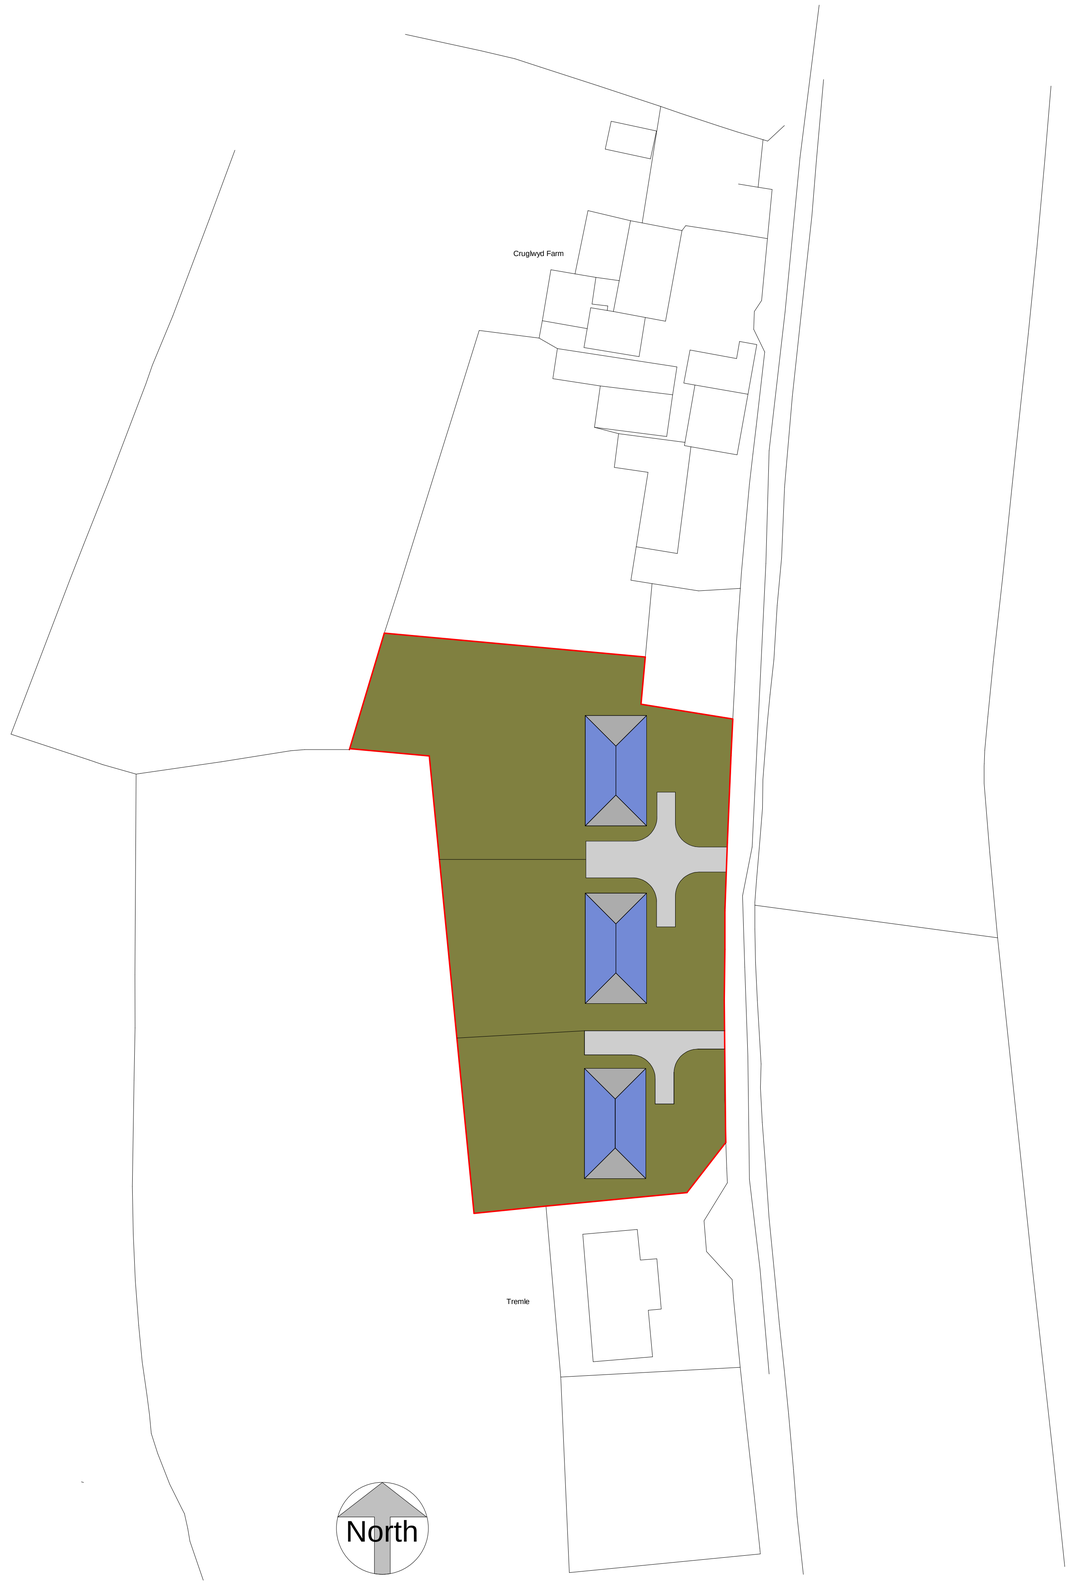

2 **Site Layout**
1 : 500

EVANSBANKS PLANNING

Rev	Description	Date

CODE	SUITABILITY DESCRIPTION
STATUS	PURPOSE OF ISSUE

PROJECT

LAND PART OF CRUGLLWYD FARM,
CAPEL IWAN, CARMS, SA38 9LS

DRAWN BY	CHECKED BY	DATE
Author	Checker	26/03/2020

SCALE (@ A1)	PROJECT NUMBER
As indicated	Project Number

DRAWING NUMBER	REV
A101	

26/03/2020 18:38:40