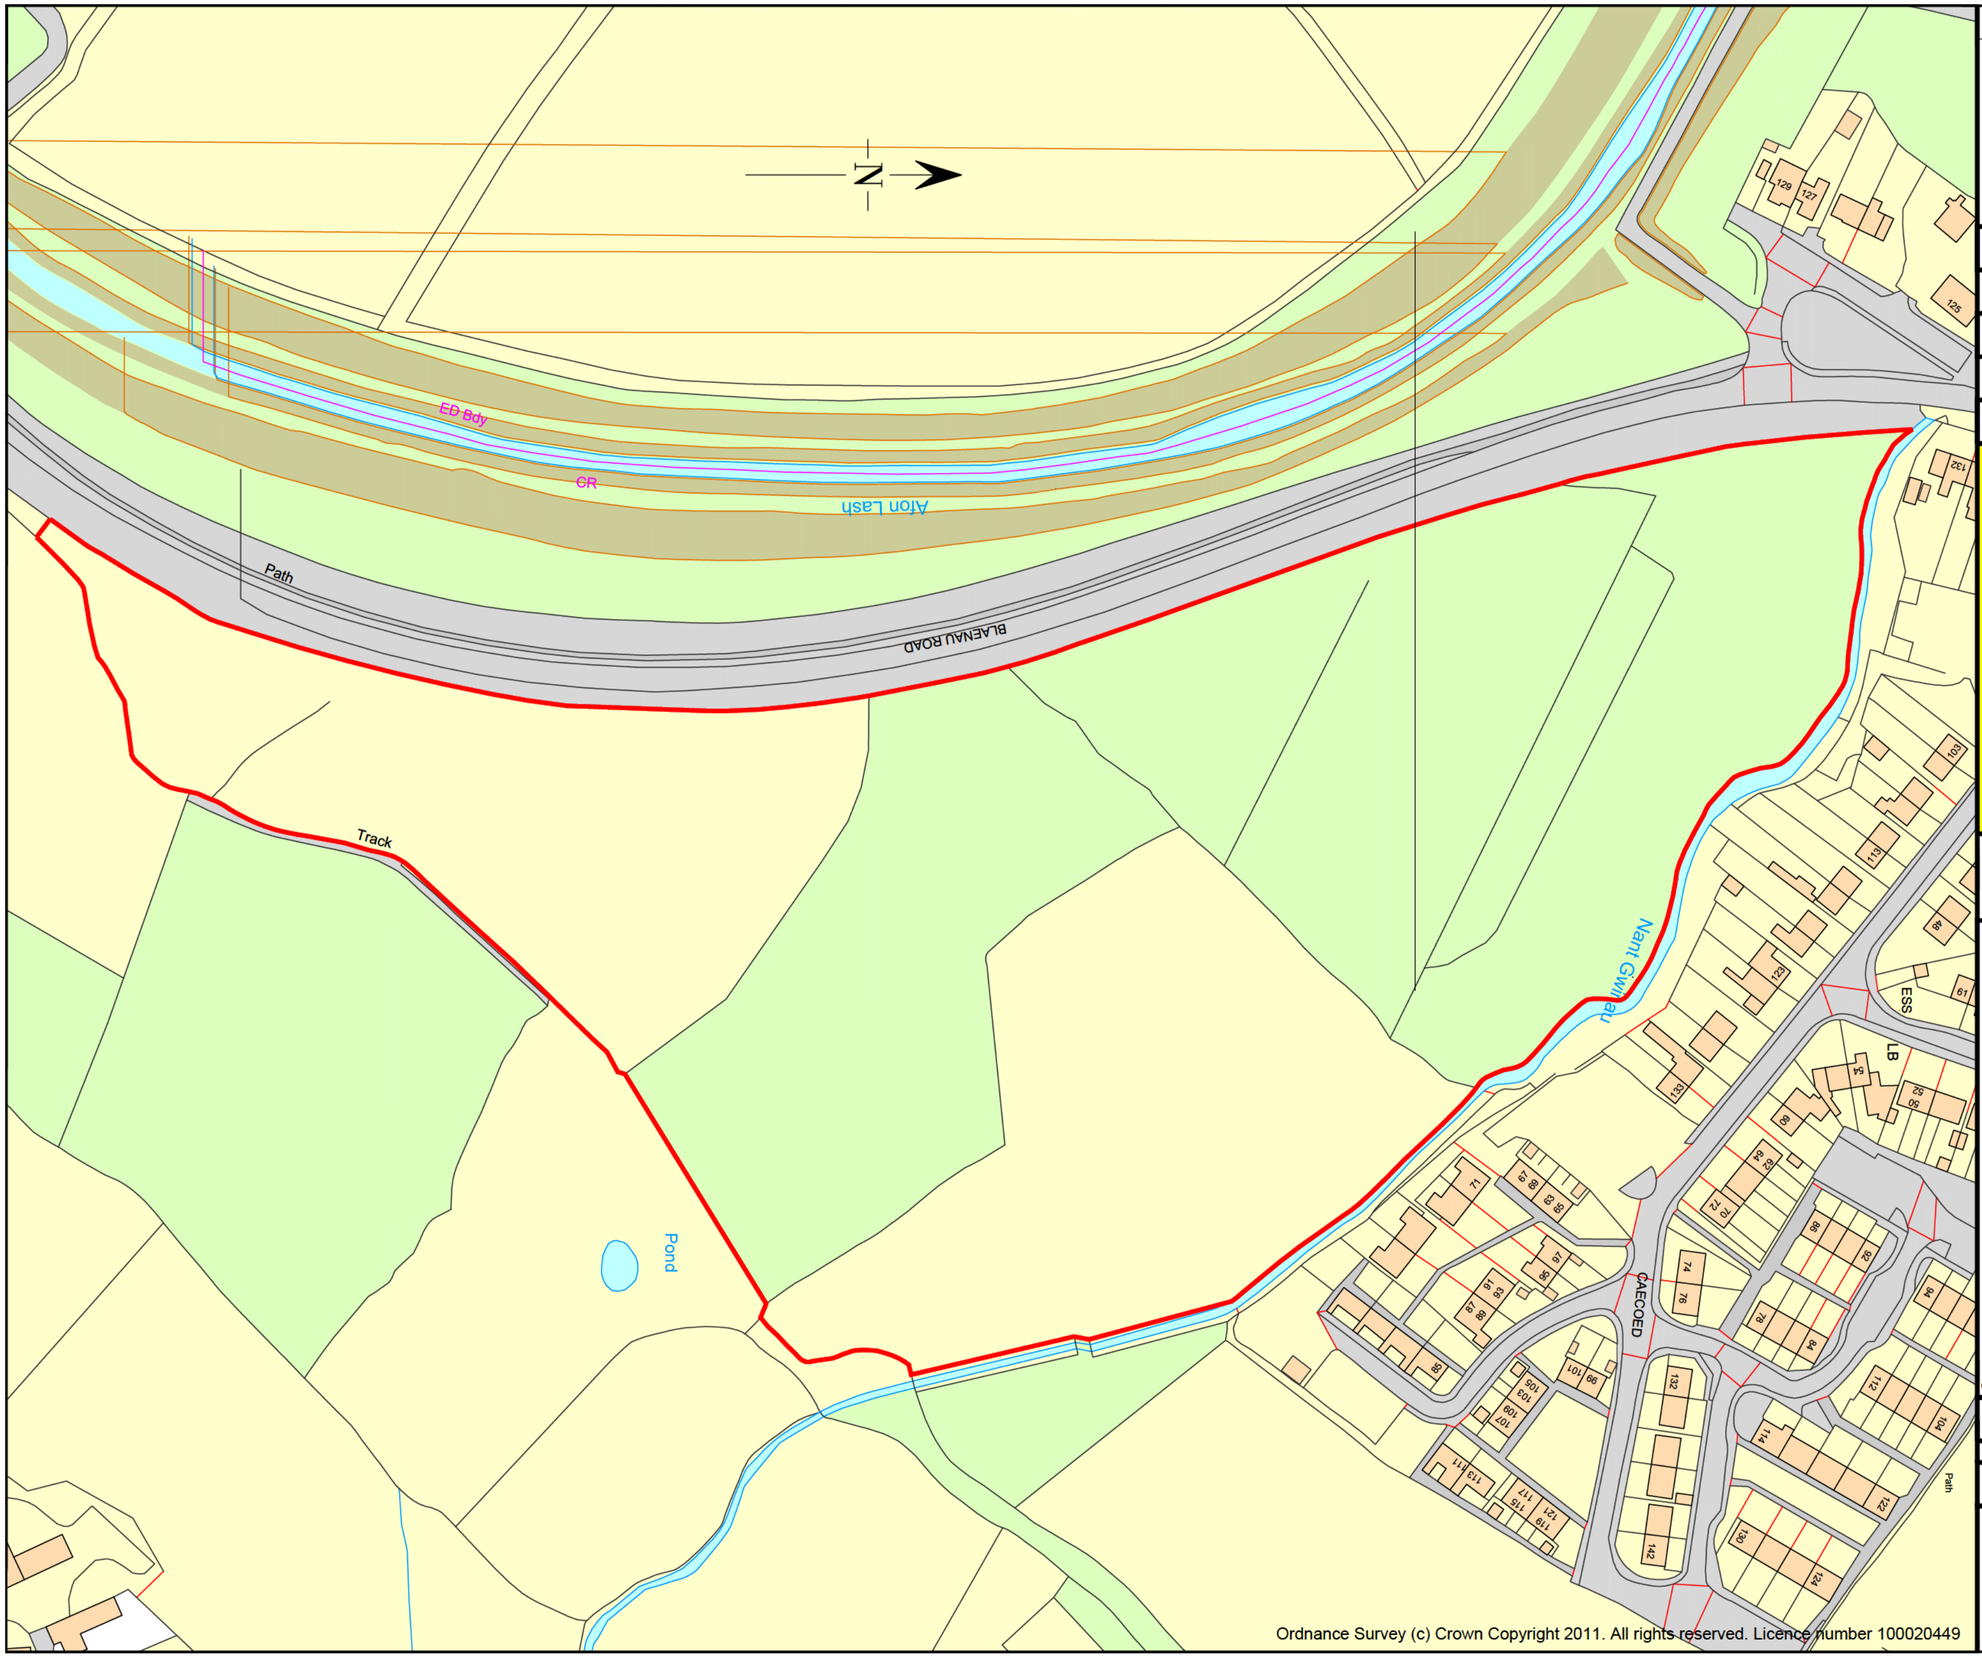

Ordnance Survey (c) Crown Copyright 2011. All rights reserved. Licence number 100020449

DO NOT SCALE FROM THIS DRAWING.

Paper size
A2

REV	DESCRIPTION	DATE
D		
C		
B		
A		

DR Design

Architectural Services

Davies Richards Design Ltd.
Llandeilo - [redacted]
Mumbles - [redacted]

E-MAIL - [redacted]
WEB - www.daviesrichardsdesign.com

CLIENT :
Aspect Developments

JOB TITLE :

Proposed developments at Land adjacent to; Blaenau road, Llandybie.

DRAWING TITLE :
Proposed site plan.

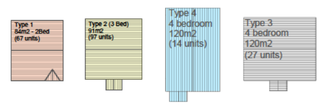

Original paper size - A2

SCALE : 1:1250

DWG STATUS: Planning

DRAWN BY : LJW

DATE : 31.07.18

PLAN No
LW361-02

REVISION