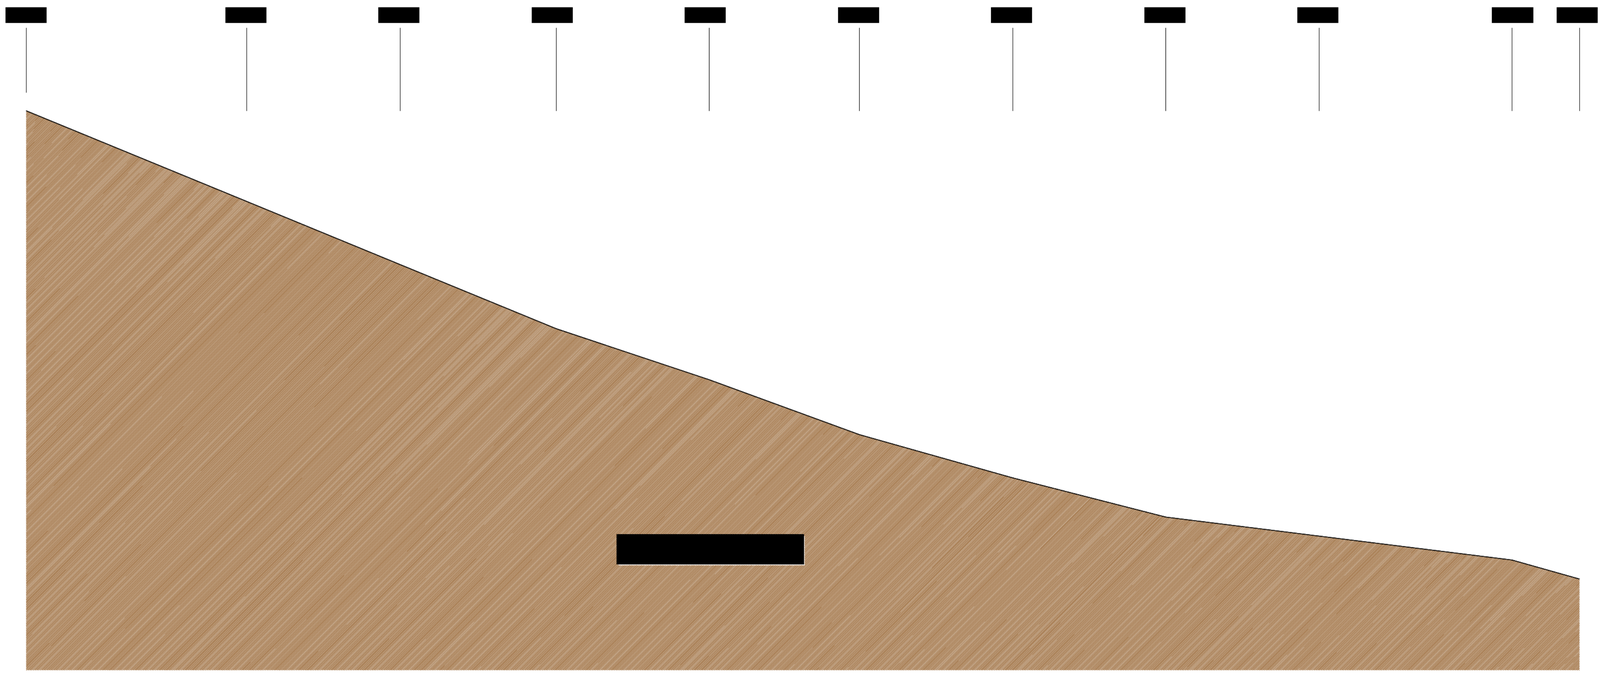

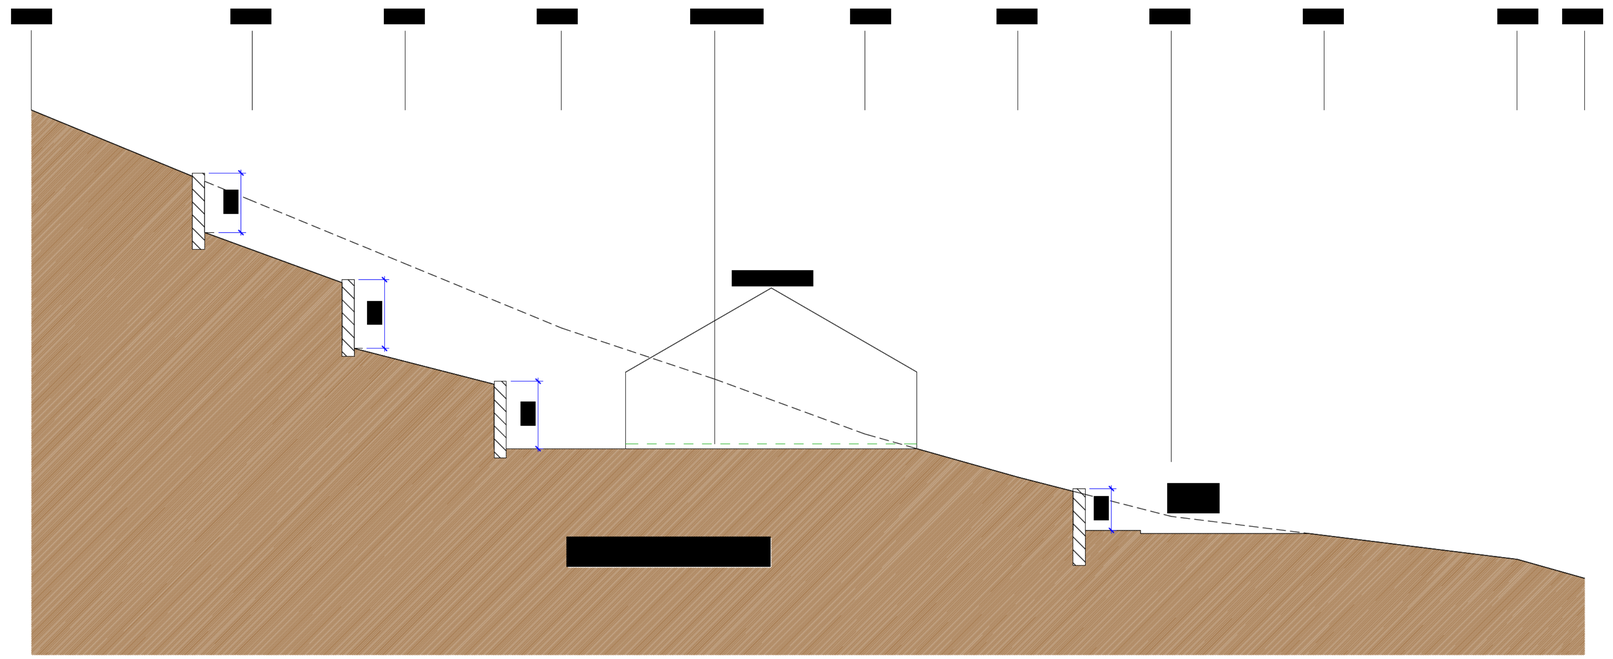

1 **ground section AA**
1 : 100

architectural designs
[redacted]
Telephone
[redacted]

No.	Description	Date

Residential Development at Land Rear of Gwscwm Road, Burry Port

Section AA

[redacted] KR1240

[redacted] 29/03/2023 Issue Date

[redacted] Author

[redacted] Checker

A106

[redacted] 1 : 100

29/03/2023 13:14:30